NOTE: REFER TO DRAWING SHEET C-1: McDAVID ASSOCIATES SURVEY FOR TOWN OF MOREHEAD CITY: USED AS BASE MAP FOR ARCHITECTURAL SITE PLAN.

LEGEND - SITE ELEMENTS

- (S) = SANITARY SEWER MANHOLE - EXISTING
- ⋈ = EXISTING WATER VALVE
- ✹ = EXISTING STREET LIGHT
- ▦ = EXISTING DROP INLET
- C/O = SANITARY SEWER CLEANOUT - EXISTING
- ◎ = EXIST. CONCRETE BOLLARD
- (ST) = STORM SEWER MANHOLE - EXISTING
- = EXIST. PAVERS
- = EXIST. WATER METER
- = ELECTRICAL HANDHOLD

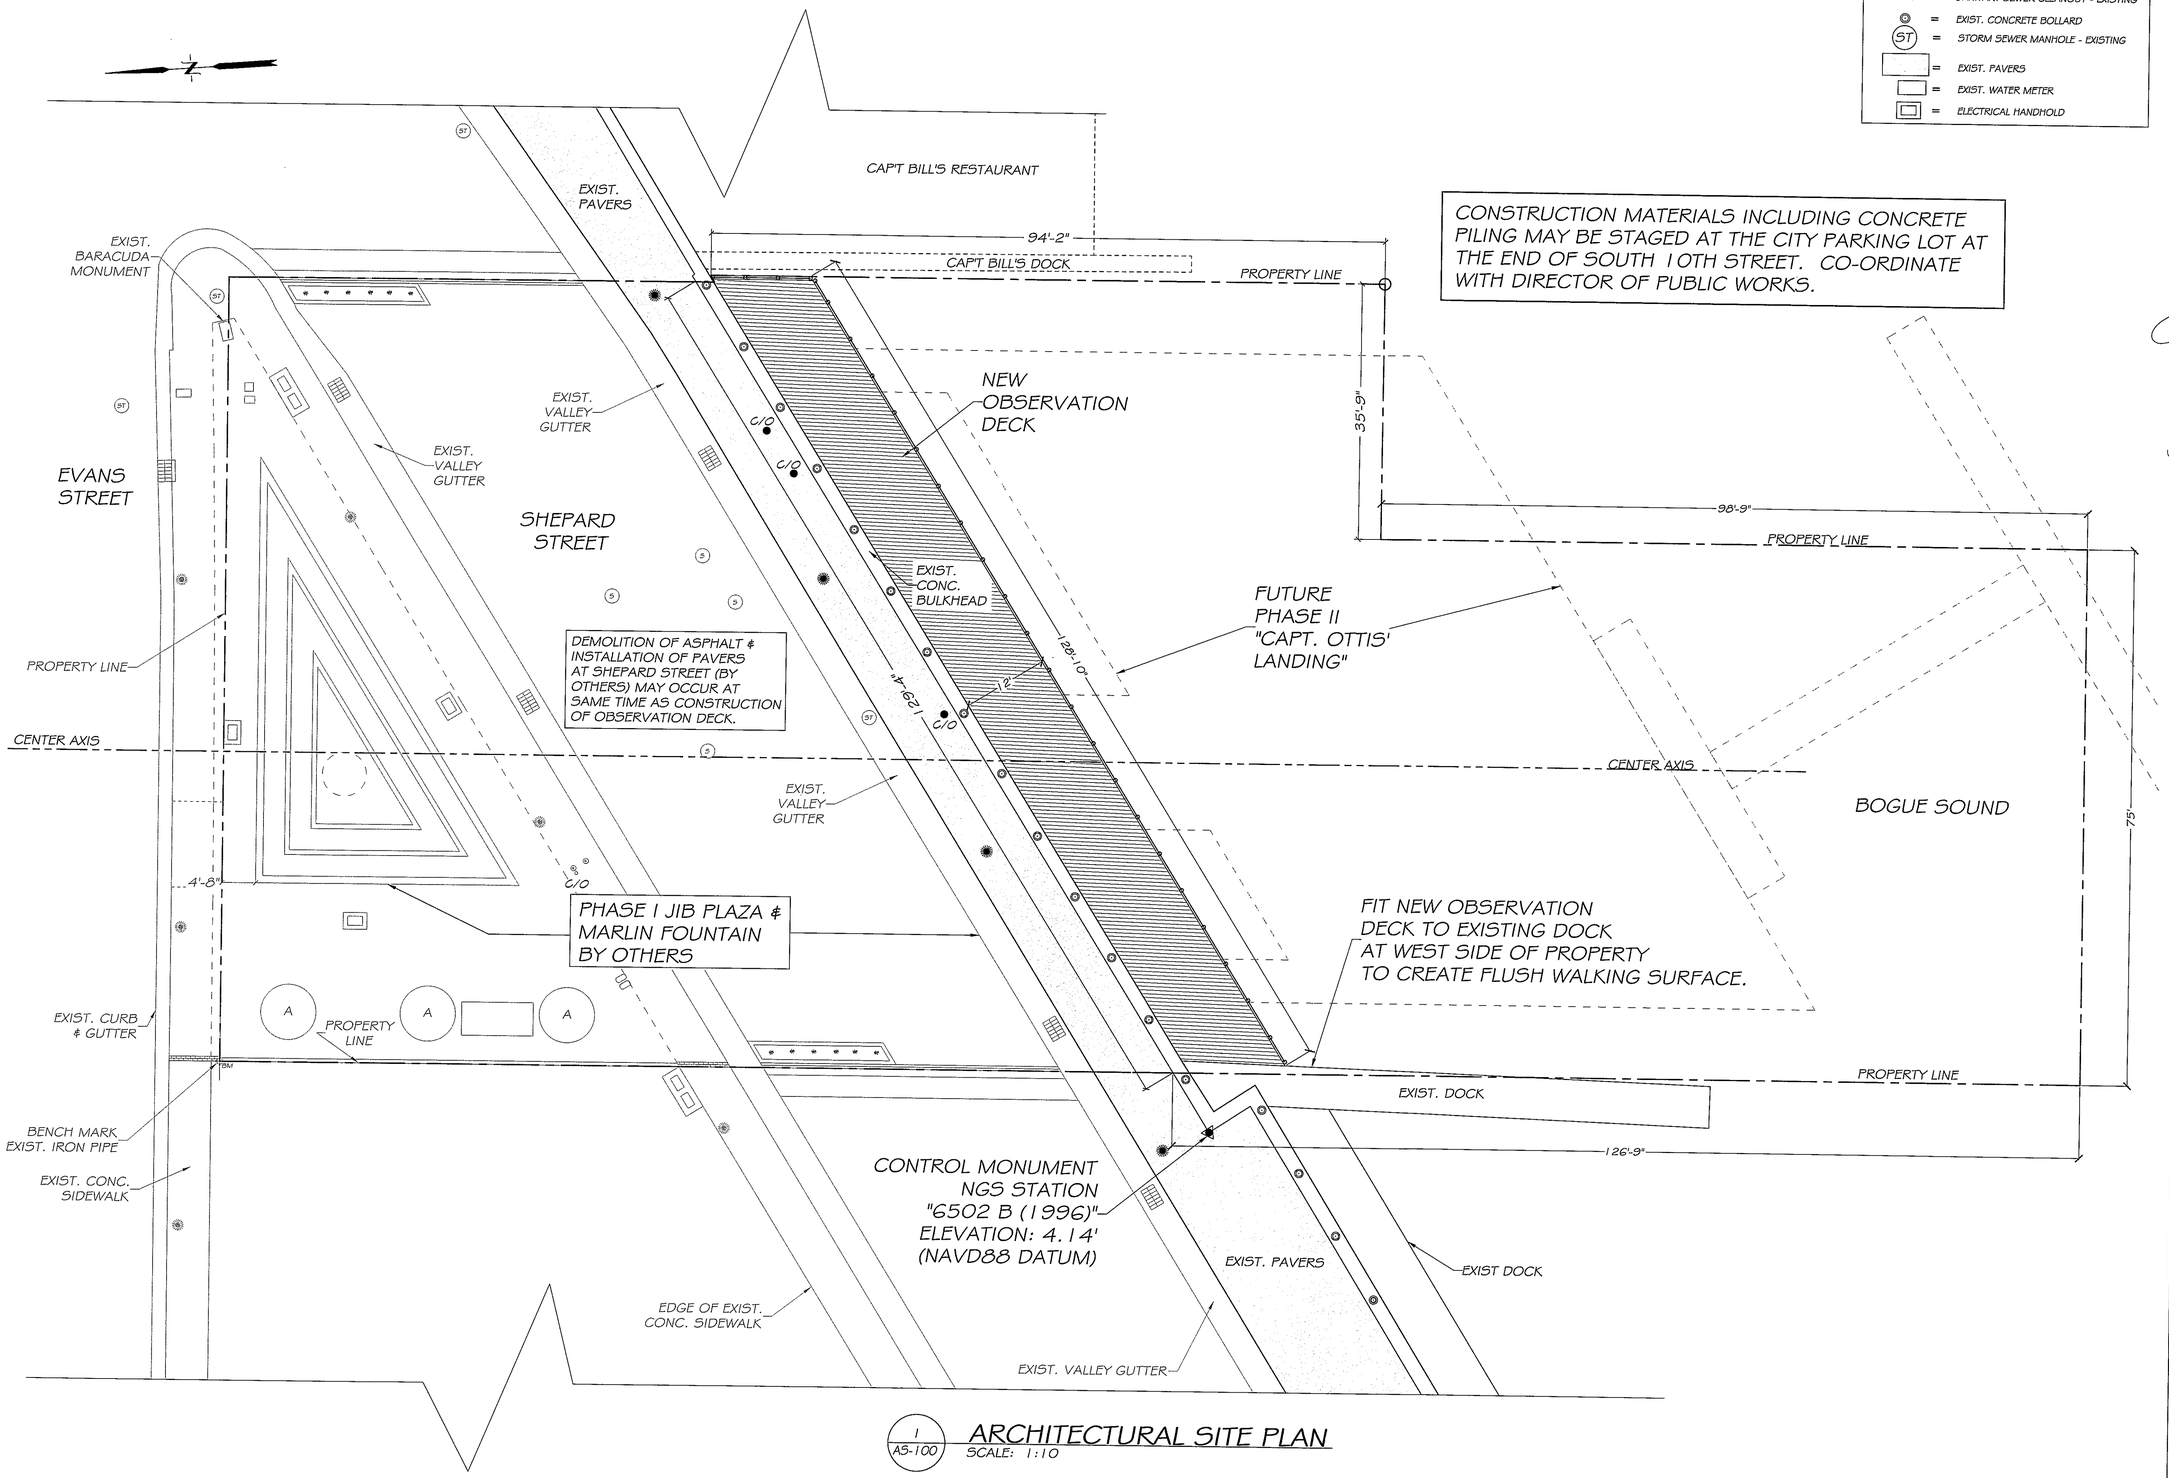

DEMOLITION OF ASPHALT & INSTALLATION OF PAVERS AT SHEPARD STREET (BY OTHERS) MAY OCCUR AT SAME TIME AS CONSTRUCTION OF OBSERVATION DECK.

CONSTRUCTION MATERIALS INCLUDING CONCRETE PILING MAY BE STAGED AT THE CITY PARKING LOT AT THE END OF SOUTH 10TH STREET. CO-ORDINATE WITH DIRECTOR OF PUBLIC WORKS.

1 / AS-100 ARCHITECTURAL SITE PLAN
SCALE: 1:10

MK CHALK ARCHITECTURE, PA
P.O. Box 622
Morehead City, NC 28557

CONSULTANTS:

BURNETTE ARCHITECTURE & PLANNING
ASSOCIATE ARCHITECT

MEP ENGINEERING
STROUD ENGINEERING
L. MICHAEL STROUD, P.E.
GREENVILLE, NC &
MOREHEAD CITY, NC

ENGINEERING CONSULTANT
W.F. PARKER, P.E.
CAPE CARTARET, NC

MARINE STRUCTURAL & STRUCTURAL ENGINEERING
ANDREW CONSULTING ENGINEERS
JOHN "ROD" ANDREW, P.E.
NEAL W. ANDREW, P.E.
WILMINGTON, NC

CIVIL ENGINEERING & SURVEYING
McDAVID ASSOCIATES
TYNDALL LEWIS, P.E.
GOLDSBORO, NC

SEAL:

REVISIONS:
17 JUNE 2013

"JIB" PROPERTY WATERFRONT AMENITY
Morehead City, NC 28557

PHASE I- OBSERVATION DECK

APPROVED BY OWNER DATE

APPROVED BY OWNER DATE

DATE: 03 JAN. 2013
CHECK BY: MKC
DRAWN BY: MKD & LNS
SCALE: 1:10

PHASE 1 ARCHITECTURAL SITE PLAN

AS-100